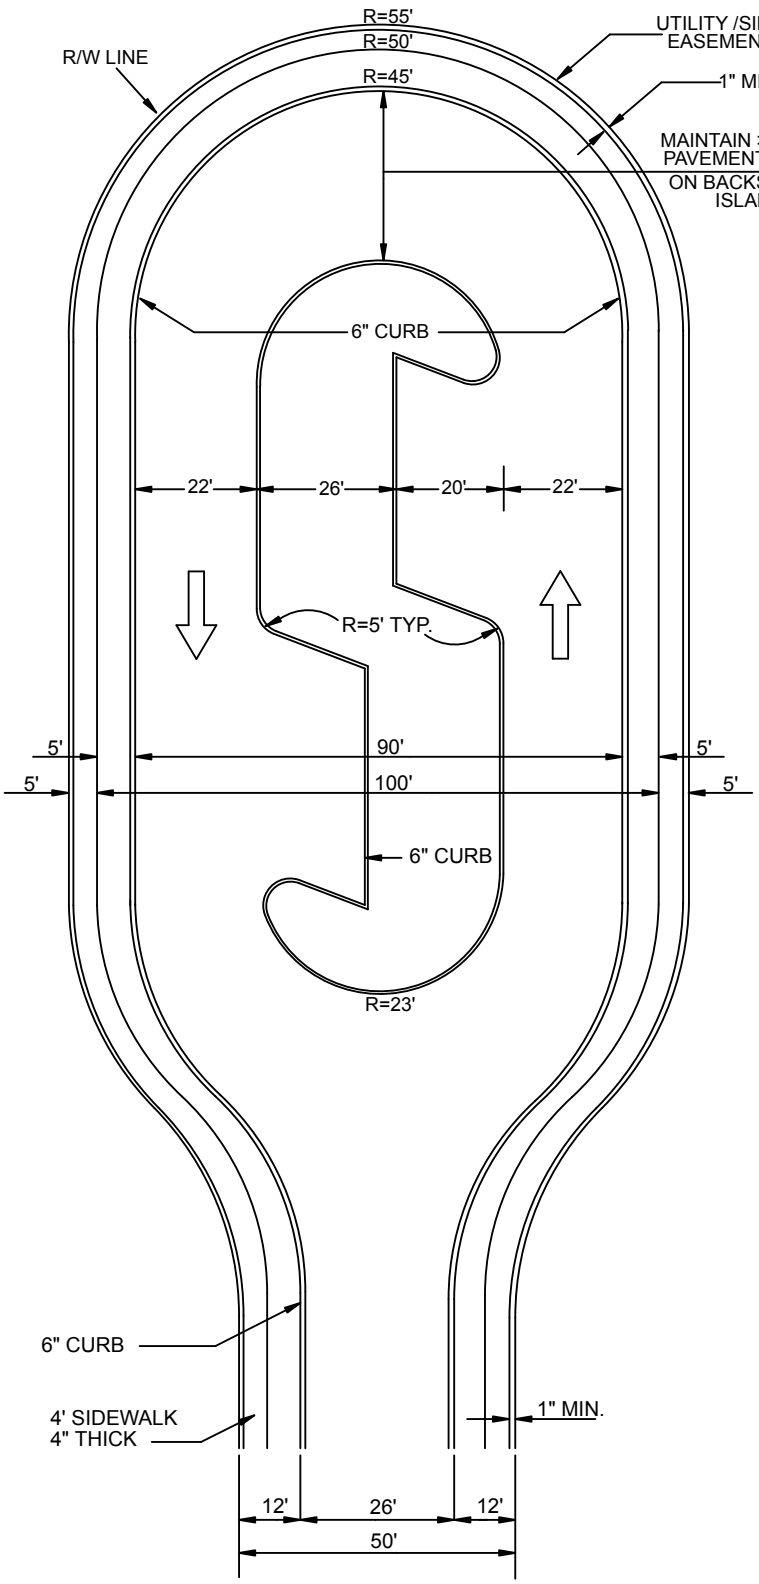

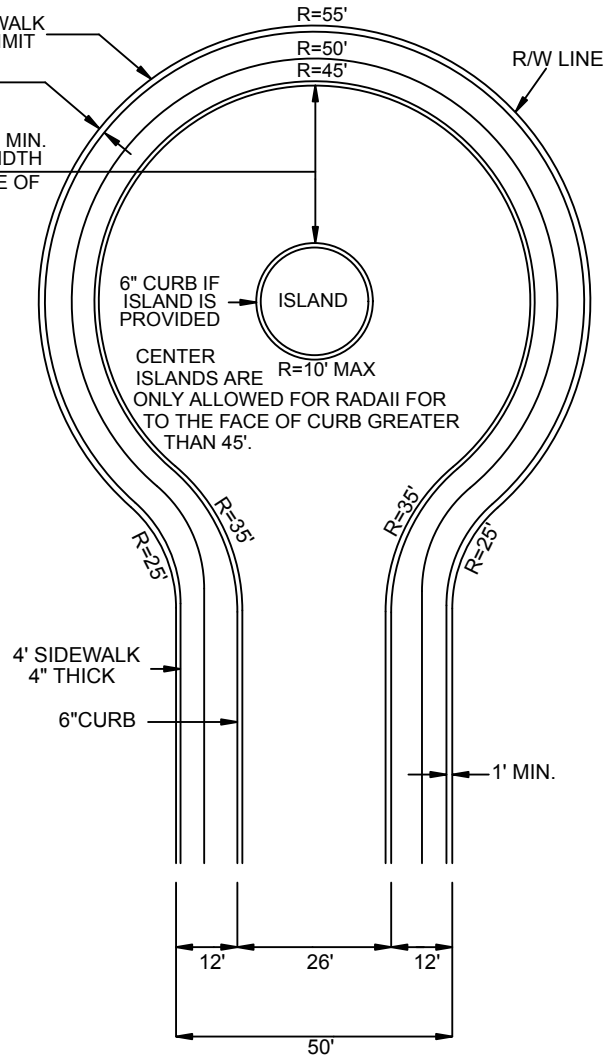

NOTES:

1. WARNING SIGNS SHALL BE POSTED AT ENTRANCE TO CUL-DE-SAC STREETS 300' OR GREATER IN LENGTH, INDICATING NO OUTLET.
2. DETAIL SHALL BE IDENTIFIED BY STREET NAME.
3. ELEVATION PROVIDED SHALL BE PROPOSED FLOW LINE OF GUTTER.
4. ONE DETAIL SHALL BE PROVIDED FOR EACH CUL-DE-SAC.
5. SCALE SHALL BE 1"=40' OR LARGER.
6. NO PARKING ALLOWED IN CUL-DE-SAC STREET.

REVISION	BY	DATE

RESIDENTIAL CUL-DE-SAC
(ASPHALT PAVING)
STANDARD DETAILS

CITY OF OWASSO, OKLAHOMA

PUBLIC WORKS DEPARTMENT
ENGINEERING DIVISION

DATE: 10/04

STANDARD NO. STRT-15

CAD:\STANDARD DETAILS\STREETS\STRT-15